TYPE	ITEM NAME
BH1	WEGNER PIPSBS BAR BENCH
CHS	NES RELIABLE DOME BACK BANQUET CHAIR WITH SILVER FRAME POLYESTER CHAIR COVERS
DL1	ULINE FOLDING CHAIR DOLLY
DL2	ULINE DELUXE FOLDING RECTANGULAR FOLDING TABLE DOLLY
DL3	ULINE ROUND TABLE DOLLY
DSP1	PANASONIC PRODISPLAY TH-49LFB2U
EQUIP4	GENIE AERIAL WORK PLATFORM AWP-20S
ND1	FROST 8.0Z NAPKIN DISPENSER
RF1	SUBZERO WOLF BIR-30-S-LH-TH REFRIGERATOR (2 DOOR)
RF2	SUBZERO WOLF BIR-30-S-LH-TH REFRIGERATOR
TBL6	ULINE DELUXE FOLDING TABLE 60" x -2520G R
TBL1	ULINE DELUXE FOLDING TABLE 96" X 30"
WB1	BOBRICK B-3699
WB2	BOBRICK B-3964 DUM 1-STREAM WASTE RECEPTACLE
WB3	FRANKE RODI6820 WASTE BIN
WS3	RECESSED WASTE BIN

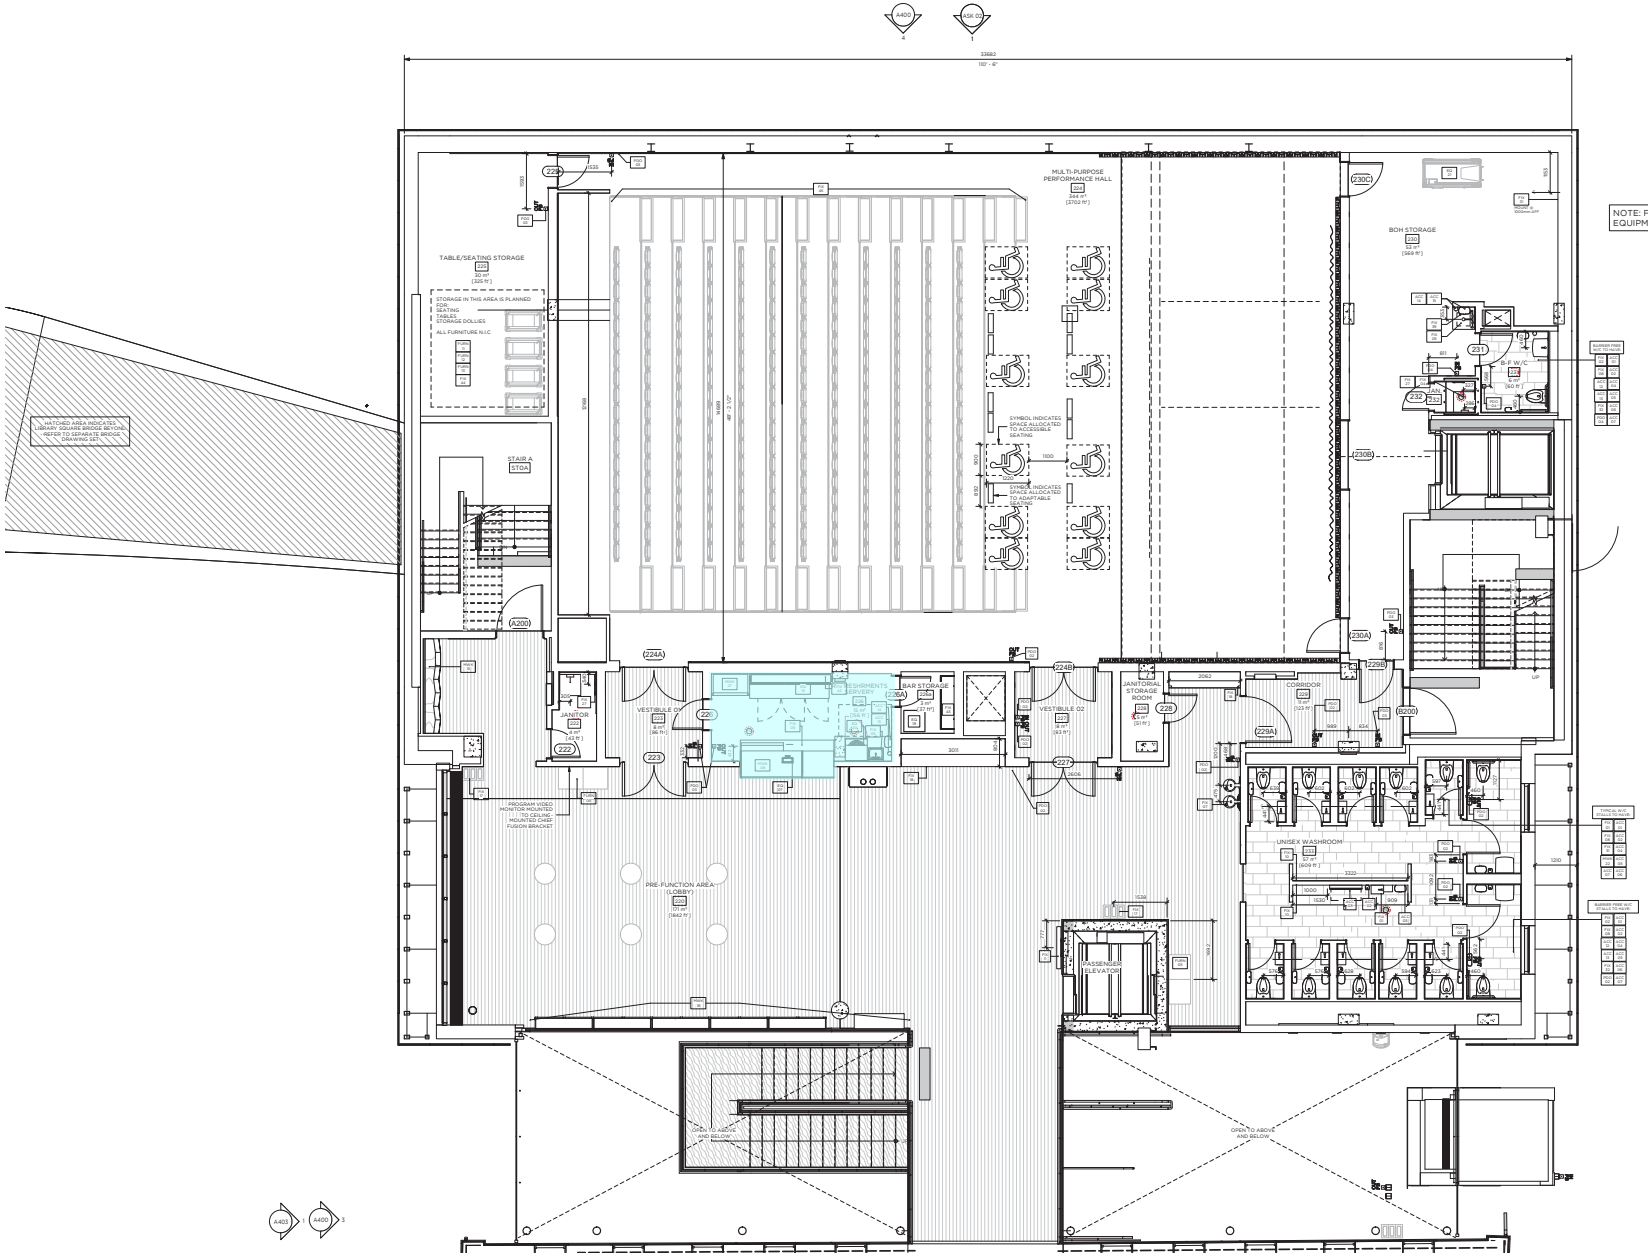

NOTE: FOR ALL FURNITURE, FIXTURES, EQUIPMENT AND ACCESSORIES REFER TO A950

This drawing is the property of the Architect and is not to be reproduced or used without the express consent of the Architect. The Contractor is responsible for checking and verifying all dimensions and conditions and report all discrepancies to the Architect and obtain clarification prior to commencing work.

ISSUED RECORD

Date	Description
2019-09-20	ISSUED FOR 30% CD
2019-11-04	ISSUED FOR 75% CD
2020-01-17	ISSUED FOR 90% CD
2020-03-27	ISSUED FOR TENDER
2020-06-17	ISSUED FOR BID COORDINATION
2020-09-10	ISSUED FOR CONSTRUCTION

REVISION RECORD

No	Date	Description
1	2021-05-03	CCN 07 R1
2	2022-02-15	SI 86
3	2022-02-28	SI 87
4	2022-11-28	SI 110

NORTH

RAW
401 - 317 ADELAIDE STREET WEST
TORONTO CANADA M5V 1P9
T 416 204 7900
W WWW.RAWDESIGN.CA

17086

Church Street School Expansion

TOWN OF AURORA

SECOND FLOOR FFE PLAN - NORTH

SCALE: 1 : 50

A954N