


1 **Equipment, Millwork & Furniture Plan**
1 : 75

NOTE: Food Service Provider must also review all A-Series drawings for additional items they may be providing

| Item No. | Room Name | Unit Description | QTY | Dimension (mm) W | D | H | Supplier & Model No. | NSF | Re Contracts | Plumbing Water Hot (mm) | Water Cold (mm) | Drain DIR | Drain INDIR | Gas Man | Gas MBTU | Electrical HP | Electrical KW | Electrical Amps | Electrical Volts & Phase | Plug In Rec. | Direct Connect | Misc. Notes |
|---|---|---|---|---|---|---|---|---|---|---|---|---|---|---|---|---|---|---|---|---|---|---|
| KE02.1 | 62 Seat Meeting Room | 24" Wide Undercounter Refrigerator | 1 | 609 | 802 | 863 | Delfield GUR24P-S | X | | | | | | | | 0.2 | 1.141? | 3.2 | 115v/60Hz/1 | 5-15P | | |
| KE02.2 | 62 Seat Meeting Room | Demonstration Sink | 1 | 406 | 356 | 254 | Advance Tabco CD-1416A10RE | X | X | | | | | | | | | | | | | Under counter mounted sink |
| KE09.1 | Bar/Coats | 24" Wide Undercounter Refrigerator | 2 | 609 | 802 | 863 | Delfield GUR24P-S | X | | | | | | | | 0.2 | 1.141? | 3.2 | 115v/60Hz/1 | 5-15P | | |
| KE09.2 | Bar/Coats | 4 Tap Beer Dispensor w/ Fridge Base | 1 | | | | TRUE | X | | | | | | | | | | | | | | |
| KE09.3a | Bar/Coats | Ice Cube Maker | 1 | 701 | 610 | 533 | Ice-O-Matic IC0606A | X | | | 9.5 FPT | | 3/8 | | | | | 10.7 | 208-230V/60Hz/1 | | | |
| KE09.3b | Bar/Coats | Ice Cube Bin | 1 | 762 | 787 | 1270 | Ice-O-Matic B592PS | X | | | | | 3/8 | | | | | | | | | |
| KE09.3c | Bar/Coats | Water Filter | 1 | | | | Everpure EV9324-01 | X | | | 9.5 | | | | | | | | | | | |
| KE09.4 | Bar/Coats | Single Compartment Sink | 1 | 686 | 610 | 330 | Franke VBU70B-1 | X | X | | | | | | | | | | | | | Under counter mounted sink by Div 22 |
| KE11.1 | Display Kitchen | 48" Wide Undercounter Refrigerator | 1 | 1219 | 802 | 863 | Delfield GUR48P-S | X | | | | | | | | 0.2 | 1.630? | 3.2 | 115v/60Hz/1 | 5-15P | | |
| KE11.2 | Display Kitchen | Standing Refrigerator | 1 | 908 | 685 | 2131 | Metro K1903 Vi | X | | | | | | | | | | 10 | 120v/60Hz/1 | 5-15P | | |
| KE11.3 | Display Kitchen | Stacked Wall Oven | 1 | 753 | 610 | 1308 | Moffat HV76/BP2 | X | | | | 3/4 | | | | | | 50 | 120-208V/60Hz | 14-50P | | |
| KE11.4 | Display Kitchen | Demonstration Sink | 1 | 406 | 356 | 254 | Advance Tabco CD-1416A10RE | X | | | | | | | | | | | | | | Under counter mounted sink |
| KE11.5 | Display Kitchen | Two Compartment Sink | 2 | 450 | 450 | 350 | Custom Stainless Steel | X | | | | | | | | | | | | | | 16ga SS |
| KE12.1 | Shipping & Receiving | Wire Shelving | 2 | | | | Metro Wire Shelving 6ft | X | | | | | | | | | | | | | | Include Casters |
| KE13.1 | Potwash | Potwasher | 1 | | | | Hobart AM15 Gas | X | | 3/4 NPT | | | 3/4 | | 12 FPT | | | 35.5 | 208-240V/60/1 | | | Include Drain Water Tempering Kit |
| KE13.2 | Potwash | Condensate Hood | 1 | | | | Halton | X | X | | | | | | | | | | | | | 450 CFM Min |
| KE13.4 | Potwash | Wall Mounted Shelf | 2 | | | | Custom Stainless Steel | X | | | | | | | | | | | | | | 16ga SS |
| KE14.1 | Garbage | Organic Waste Walk-in Cooler | 1 | | | | Curtis | X | | | | | | | | | | | | | | |
| KE14.2 | Garbage | Evaporator Coil | 1 | | | | Keepright KLP-107MA-ECM | X | | | | | | | | | | | 115v/60Hz/1 | | | |
| KE14.3 | Garbage | Condensing Unit | 1 | | | | Keepright KEZA007H8 | X | | | | | 2? | | | 0.75? | | | 208/230V/60Hz/1 | | | |
| KE16.1 | Event Kitchen | Reach-in Fridge | 1 | | | | Delfield GCR1P-S | X | | | | | | | | | | 1.8? | 115v/60Hz/1 | 5-15P | | |
| KE16.2 | Event Kitchen | 24" Wide Undercounter Refrigerator | 3 | 609 | 802 | 863 | Delfield GUR24P-S | X | | | | | | | | 0.2 | 1.141? | 3.2 | 115v/60Hz/1 | 5-15P | | |
| KE16.3a | Event Kitchen | Combi Oven | 1 | | | | Convotherm C4 10.10 GS 10 Pan | X | | | 2 - 3/8 ID | | | 50-12 NPT | 68.2 | | 0.5 | 7.5 | 120v/60Hz/1 | | | One water connection piped through water filter |
| KE16.3b | Event Kitchen | Floor Trough | 1 | 914 | 460 | 305 | BSI FTAS-1836 | X | | | | 3" | | | | | | | | | | |
| KE16.3c | Event Kitchen | Combi Oven Base | 1 | | | | Convotherm Base | X | | | | | | | | | | | | | | |
| KE16.4a | Event Kitchen | 6 Burner Range | 2 | | | | Garland G70G36-6 | X | | | | | | 3/4 NPT | 180 | | | | | | | |
| KE16.4b | Event Kitchen | Refrigerator Base | 1 | | | | Delfield F2930CP Chef Base | X | | | | | | | | 0.33 | 1.358? | 2 | 115v/60Hz/1 | 5-15P | | 4" Casters in lieu of 6" |
| KE16.5a | Event Kitchen | Griddle | 1 | | | | Garland G70G60-G78UM | X | | | | | | 3/4 NPT | 135 | | | | | | | |
| KE16.5b | Event Kitchen | Chef Refrigerator Base | 1 | 2438 | 743 | | Delfield F2996CP | X | | | | | | | | 0.29 | 1.57 | 4.8 | 115/60/1 | 5-15P | | 4" Casters in lieu of 6" |
| KE16.6 | Event Kitchen | Deep Fryer | 1 | 788 | 876 | 1178 | Frymaster SCH452SOG | X | | | | | 2? | | 200 | | | | | | | |
| KE16.7 | Event Kitchen | Tilting Skillet | 1 | 1233 | 940 | 711 | Cleveland SGL-40-TK | X | | 3/4 | | 3/4 | | 3/4 NPT | 130 | | | 1.8 | 120v/60Hz/1 | | | |
| KE16.8 | Event Kitchen | Floor Trough | 1 | 1943 | 460 | 305 | BSI FTAS-1896 | X | | | | 3" | | | | | | | | | | |
| KE16.9 | Event Kitchen | Combi Oven | 1 | | | | Convotherm C4 20.20 GS 10 Pan | X | | | 2 - 3/8 ID | | | 50-19 NPT | 143 | | | 8.3 | 120v/60Hz/1 | | | One water connection piped through water filter |
| KE16.10 | Event Kitchen | Exhaust Hood | 1 | | | | Halton | X | | | | | | | | | | | | | | |
| KE16.11 | Event Kitchen | Demonstration Sink | 1 | 406 | 356 | 254 | Advance Tabco CD-1416A10RE | X | | | | | | | | | | | | | | Under counter mounted sink |
| KE16.12 | Event Kitchen | Two Compartment Sink | 2 | 450 | 450 | 350 | Custom Stainless Steel | X | | | | | | | | | | | | | | 16ga SS |
| KE18.1 | Kitchen | Coffee Maker | 1 | | | | Bunn Dual TF DBC BLK | X | | | 9.5 | | | | | | | 27.4 | 120/208v/60Hz/1 | | | |
| KE18.3 | Kitchen | 24" Wide Undercounter Refrigerator | 4 | 609 | 802 | 863 | Delfield GUR24P-S | X | | | | | | | | 0.2 | 1.141? | 3.2 | 115/60/1 | 5-15P | | |
| KE18.4 | Kitchen | Charbroiler | 1 | | | | Garland GTRG60-MRR | X | | | | | | 3/4 NPT | 180 | | | | | | | |
| KE18.5 | Kitchen | 6 Burner | 1 | | | | Garland G70G36-6 | X | | | | | | 3/4 NPT | 180 | | | | | | | |
| KE18.6 | Kitchen | Chef Refrigerator Base | 1 | 2438 | 743 | | Delfield F2996CP | X | | | | | | | | 0.29 | 1.57 | 4.8 | 115/60/1 | 5-15P | | 4" Casters in lieu of 6" |
| KE18.8 | Kitchen | Deep Fryer | 1 | 1183 | 876 | 1178 | Frymaster SCH452SOG | X | | | | | 2? | | 200 | | | | | | | |
| KE18.9a | Kitchen | Combi Oven | 1 | | | | Convotherm C4 10.10 GS 10 Pan | X | | | 2 - 3/8 ID | | | 50-12 NPT | 68.2 | | 0.5 | 7.5 | 120v/60Hz/1 | | | One water connection piped through water filter |
| KE18.9b | Kitchen | Combi Oven Base | 1 | | | | Convotherm Base | X | | | | | | | | | | | | | | |
| KE18.9c | Kitchen | Floor Trough | 1 | 914 | 460 | 305 | BSI FTAS-1836 | X | | | | 3" | | | | | | | | | | |
| KE18.10 | Kitchen | Exhaust Hood | 1 | | | | Halton | X | | | | | | | | | | | | | | |
| KE18.11 | Kitchen | Two Compartment Sink | 2 | 450 | 450 | 350 | Custom Stainless Steel | X | | | | | | | | | | | | | | 16ga SS |
| KE18.12 | Kitchen | Warming Surface | 1 | 1261 | 498 | 584 | Hatco Built-in GRSSB-4818 | X | | | | | | | | | | 3.2 | 30.6 | 120v/60Hz/1 | 5-15P | |
| KE19.1 | Shipping & Receiving | Walk-in Cooler | 1 | | | | Curtis | X | | | | | | | | | | | | | | |
| KE19.2 | Shipping & Receiving | Evaporator Coil | 1 | | | | Keepright KLP-211MA-ECM | X | | | | | | | | | | | | 115v/60Hz/1 | | |
| KE19.3 | Shipping & Receiving | Condensing Unit | 1 | | | | Keepright KEZA009H8 | X | | | | | 2? | | | 1 | | | | 208/230V/60Hz/1 | | |
| KE19.4 | Shipping & Receiving | Wire Shelving | 5 | | | | Metro Wire Shelving 5ft | X | | | | | | | | | | | | | | Include Casters |
| KE20.1 | Shipping & Receiving | Walk-in Freezer | 1 | | | | Curtis | X | | | | | | | | | | | | | | |
| KE20.2 | Shipping & Receiving | Evaporator Coil | 1 | | | | Keepright KLP-209VE | X | | | | | | | | | | | | 230v/60Hz/1 | | |
| KE20.3 | Shipping & Receiving | Condensing Unit | 1 | | | | Keepright KTZA075L8 | X | | | | | 2? | | | 2.5 | | | | 208/230v/60Hz/1 | | |
| KE20.4 | Shipping & Receiving | Wire Shelving | 5 | | | | Metro Wire Shelving 5ft | X | | | | | | | | | | | | | | Include Casters |


GOW HASTINGS ARCHITECTS
870-874 BATHURST STREET
TORONTO ON CANADA M5R 3W9
416-960-9052
GOWHASTINGS.COM

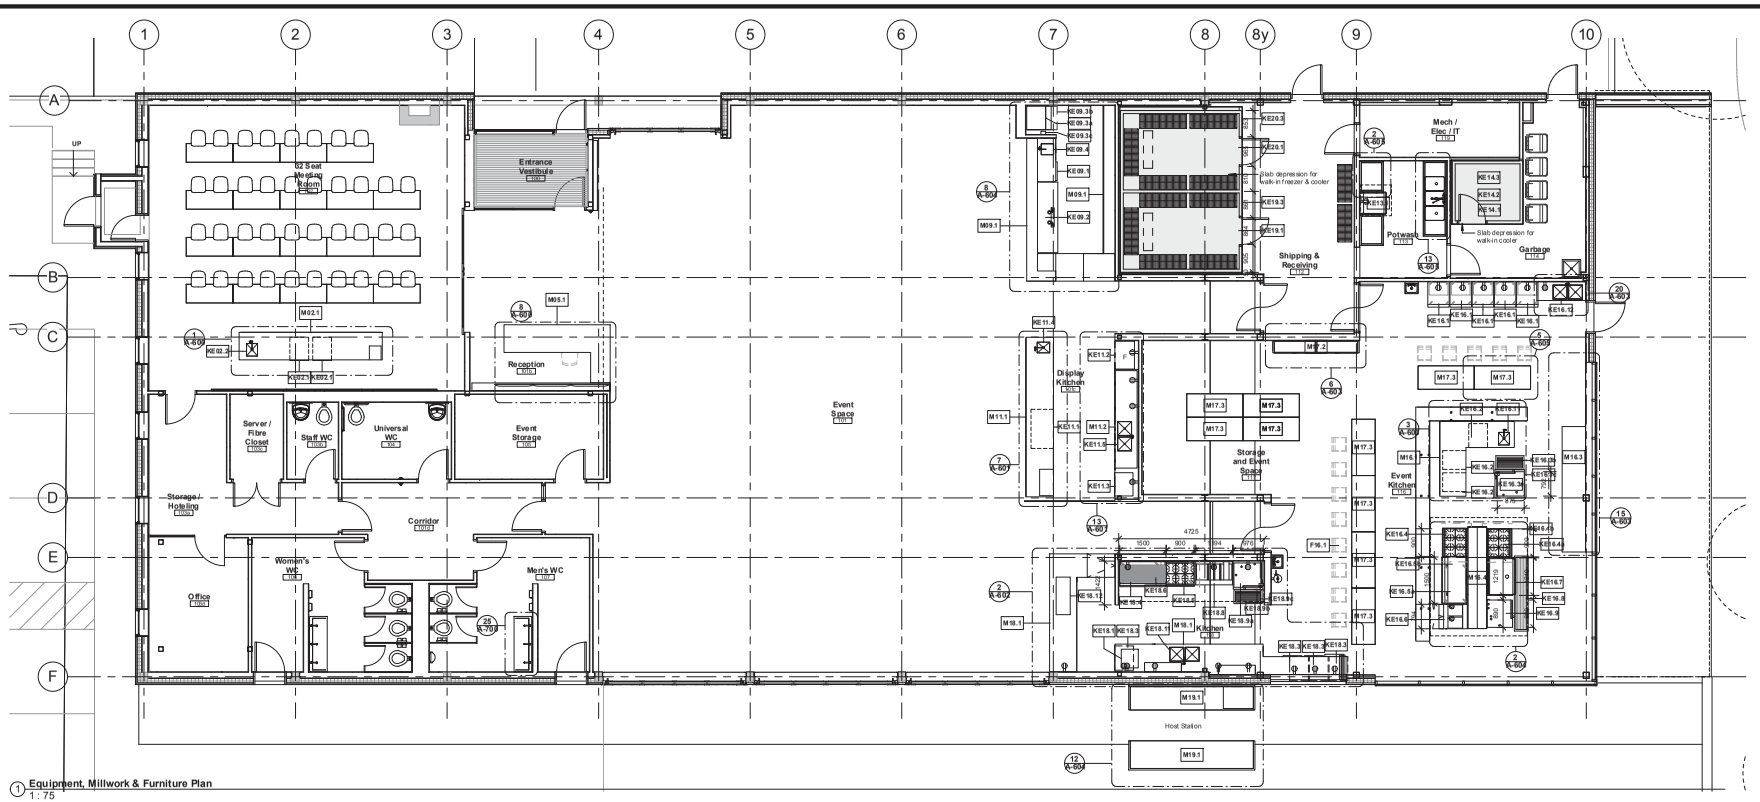

ALL DRAWINGS, SPECIFICATIONS, RELATED DOCUMENTS AND DESIGN ARE THE COPYRIGHT PROPERTY OF THE ARCHITECT. THE DRAWINGS, SPECIFICATIONS, RELATED DOCUMENTS AND THE DESIGN THEREIN, INCLUDING BUT NOT LIMITED TO ELEMENTS OF DESIGN IN WHOLE OR IN PART IS STRICTLY FORBIDDEN WITHOUT THE ARCHITECT'S WRITTEN PERMISSION. THIS DRAWING SHALL NOT BE USED FOR CONSTRUCTION PURPOSES UNLESS COUNTERSIGNED.


| No | ISSUED/REVISED | DATE |
|---|---|---|
| 6 | Issued for Construction | 18/08/24 |
| 5 | Issued for Addendum 3 | 18/07/24 |
| 2 | Issued for Permit | 18/06/25 |
| 1 | Issued for Tender | 18/06/19 |

Aurora Armoury Renovation

89 Mosley Street,
Aurora, ON L4G 1V9

**Furniture, Millwork & Equipment Plan**

Project North

Scale: As indicated

Project Number: 17-117

Drawn By: MO

Checked By: JB

# A-104